


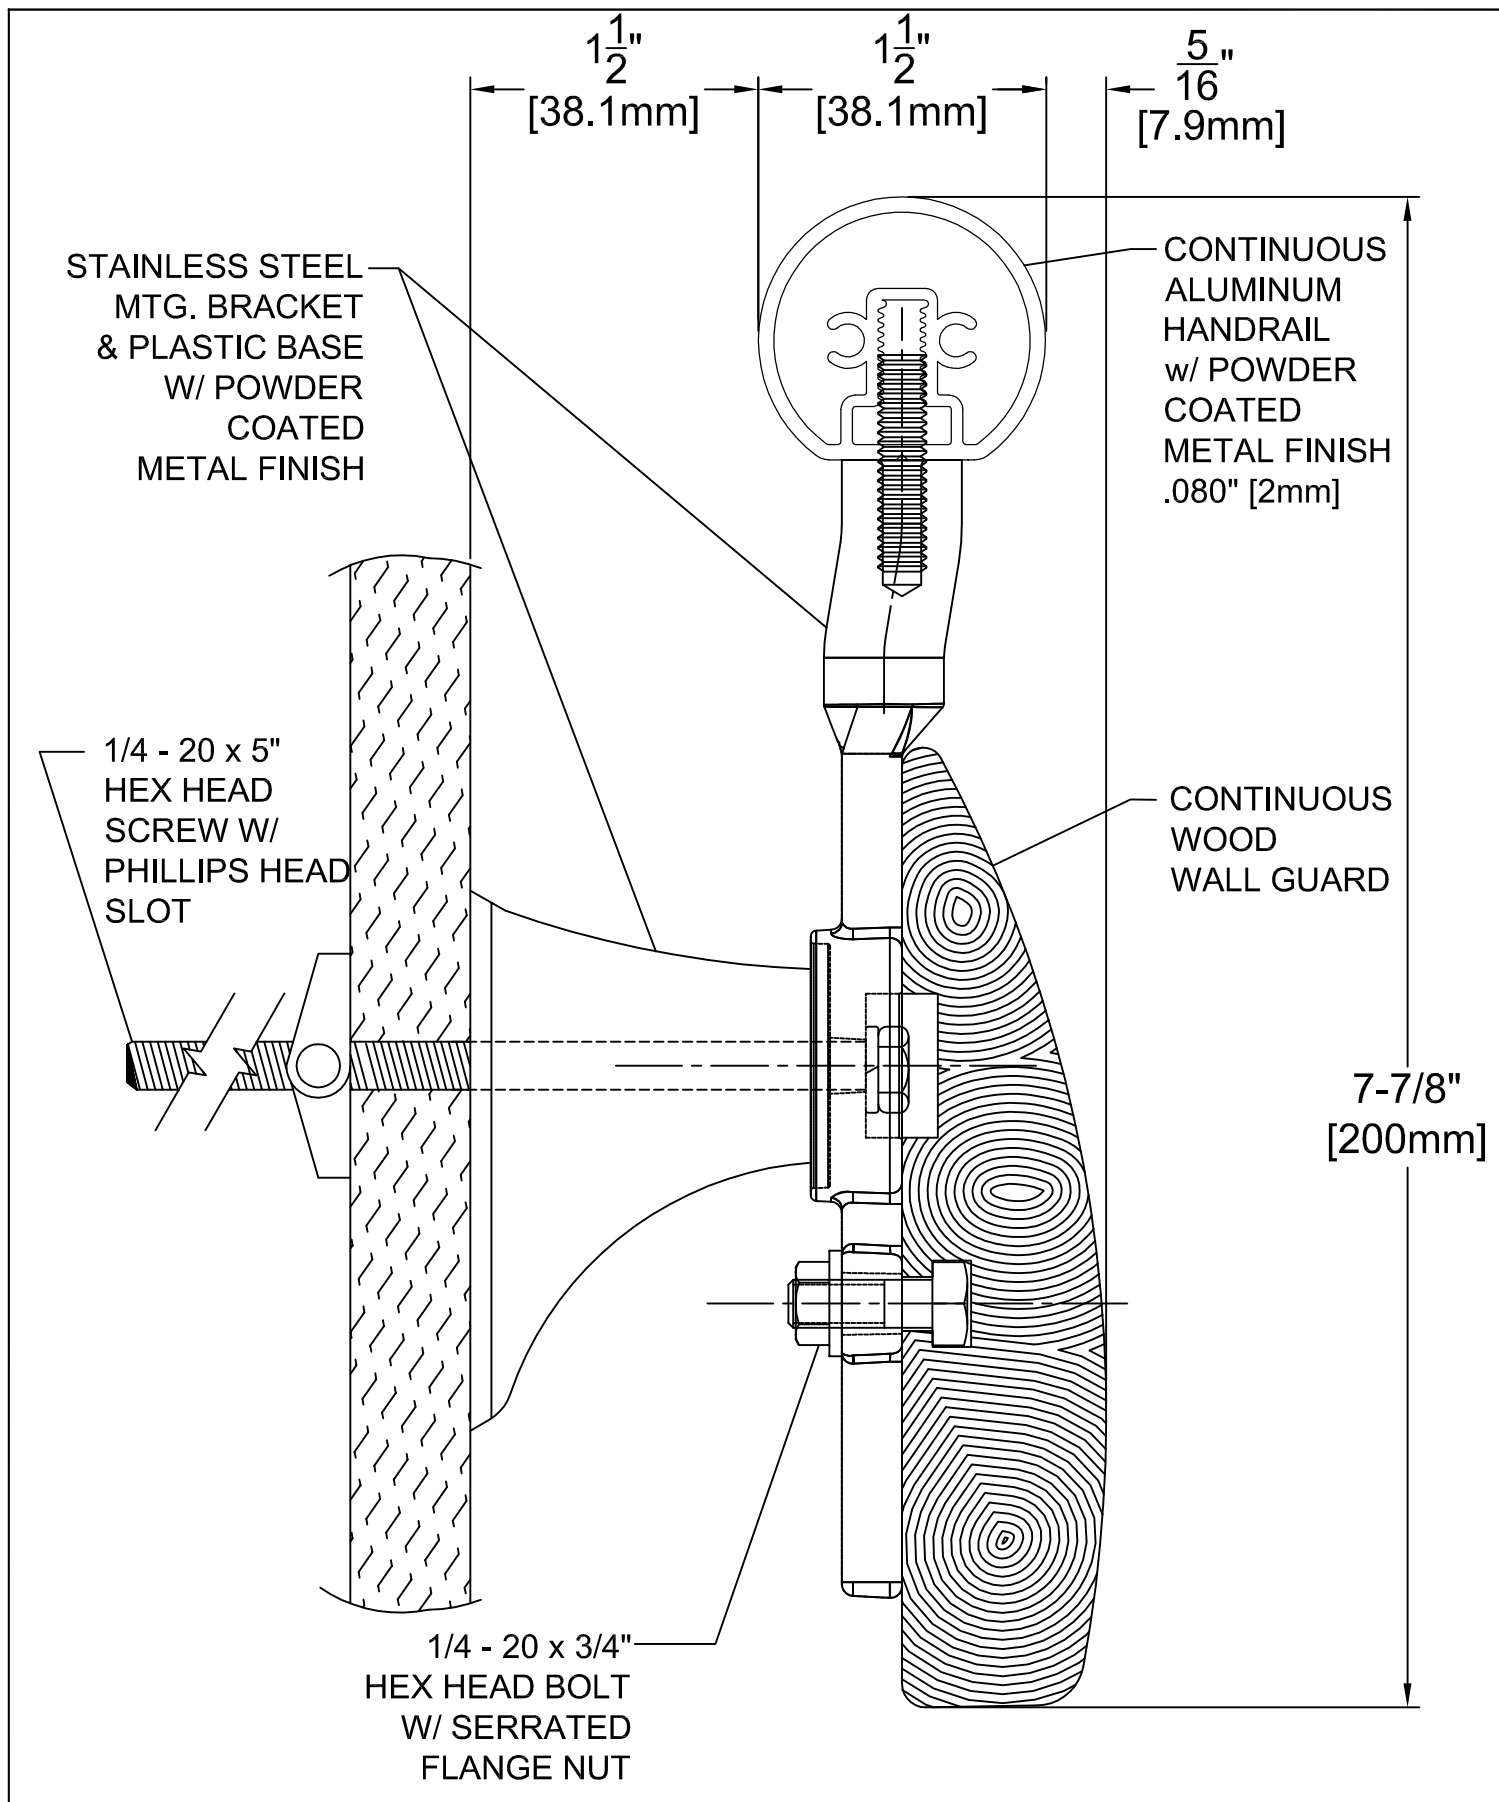

DATE: NOVEMBER 20, 2008

DRAWN BY: JAD

DRAWING NO.: 3500MW

**3500MW SILHOUETTE
(METAL HR, WOOD WG)**

InPro CORPORATION
 Interior and Exterior Architectural Products
 S80 W18766 Apollo Drive
 Muskego, WI 53150 USA