


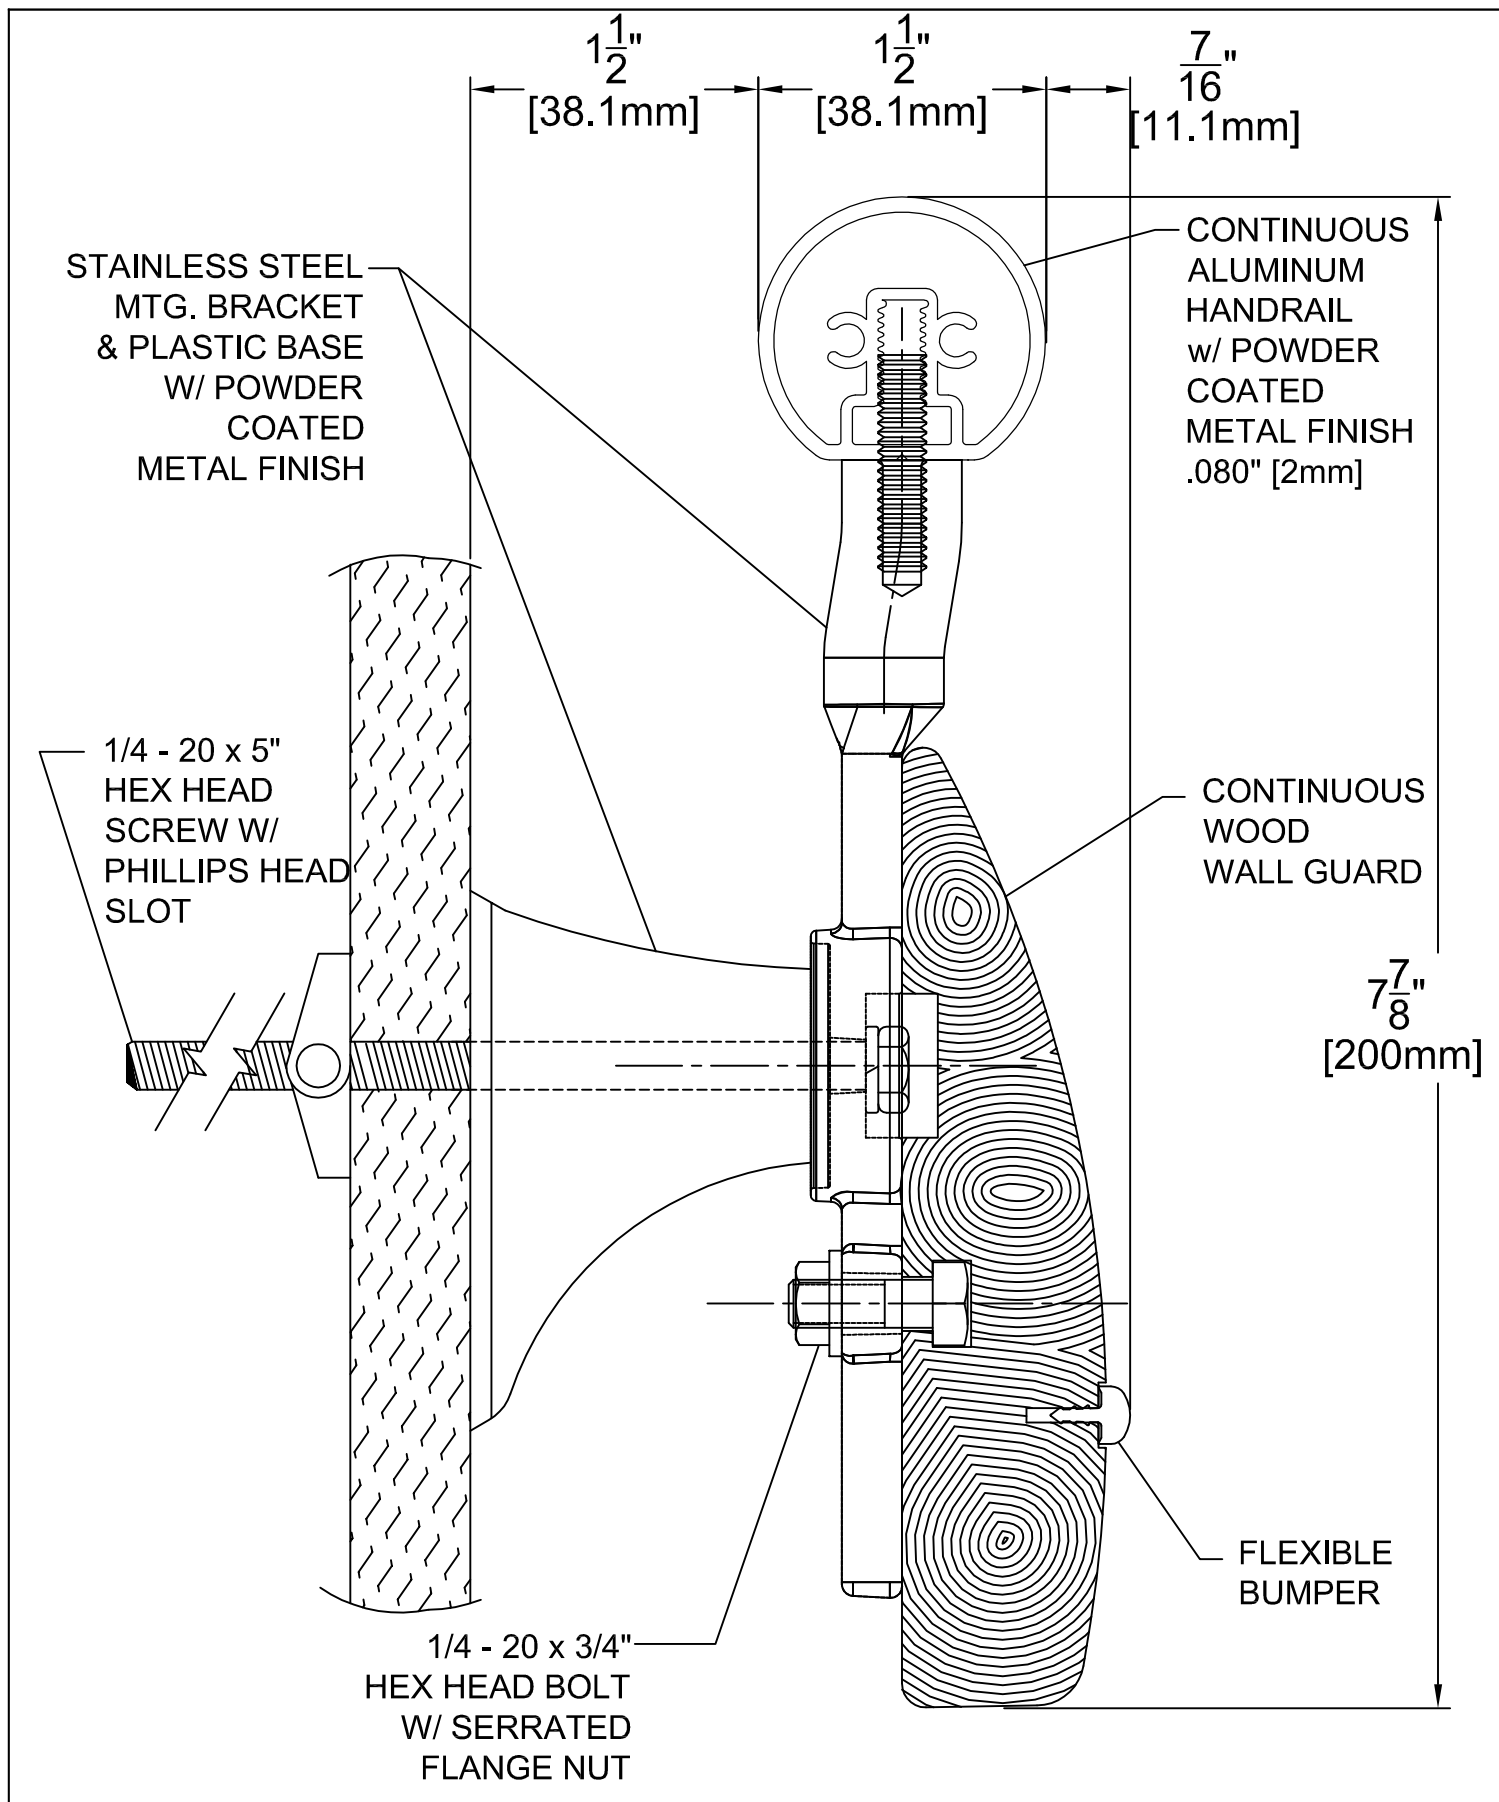

DATE: NOVEMBER 20, 2008

DRAWN BY: JAD

DRAWING NO.: 3500MWB

**3500MWB SILHOUETTE
(METAL HR, WOOD WG w/FLEX. BUMPER)**

InPro CORPORATION
 Interior and Exterior Architectural Products
 S80 W18766 Apollo Drive
 Muskego, WI 53150 USA