


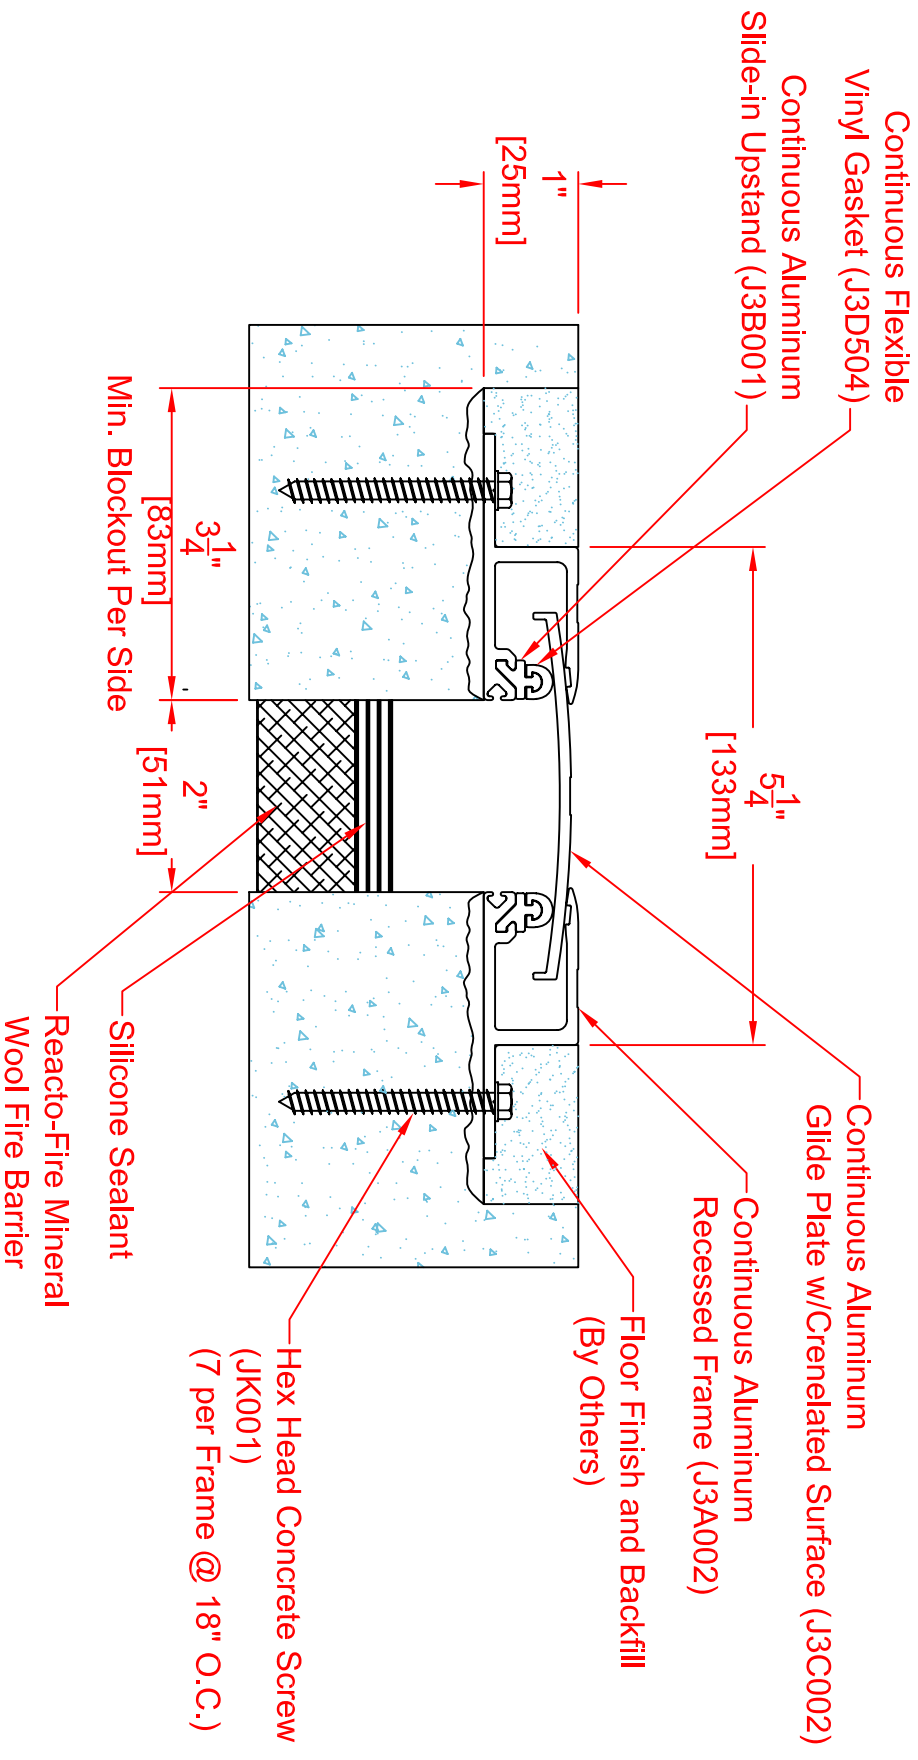

Note:
To Determine Blockout Depth,
Deduct Thickness of the Floor Finish
From Frame Height

Aluminum
Finish: Mill

300-A01-050

Joint Width	Movement ±		Load	
	Horizontal	Vertical	US Ton	kN
US mm	US mm	US mm		
2"	51	1"	25	2.8
		13		25