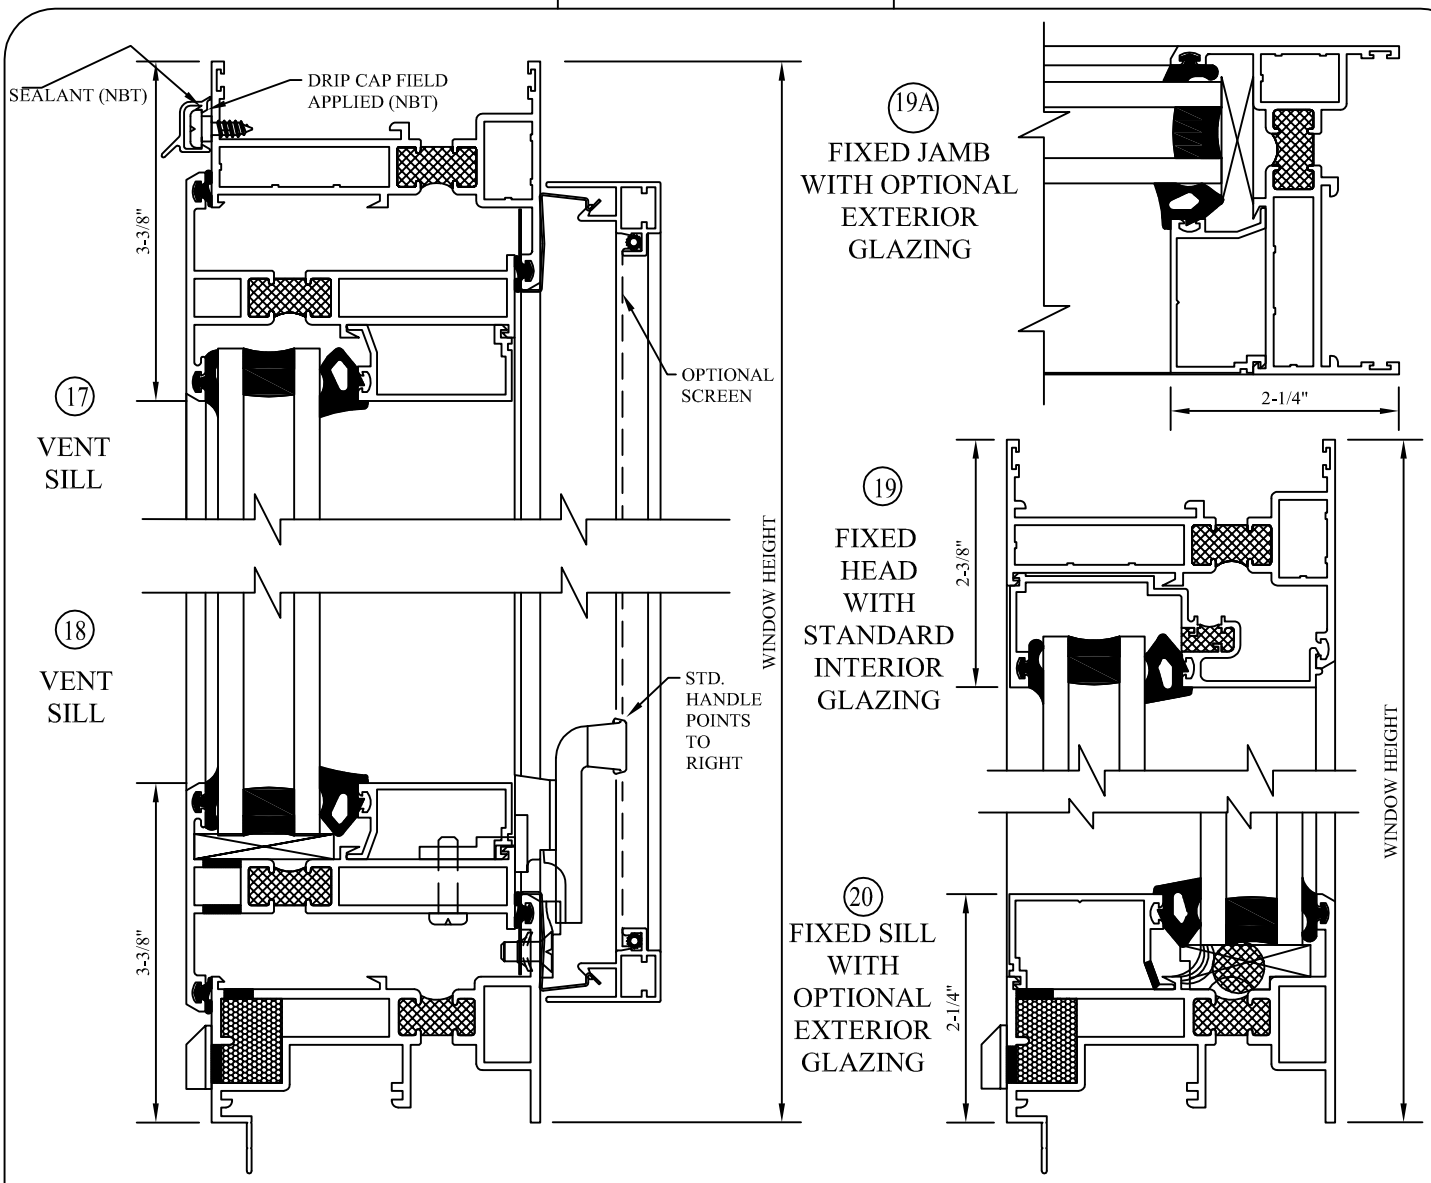
SEALANT (NBT)
DRIP CAP FIELD APPLIED (NBT)
3-3/8"
OPTIONAL SCREEN
WINDOW HEIGHT
17
VENT SILL
18
VENT SILL
STD. HANDLE POINTS TO RIGHT
3-3/8"
19A
FIXED JAMB WITH OPTIONAL EXTERIOR GLAZING
2-1/4"
19
FIXED HEAD WITH STANDARD INTERIOR GLAZING
2-3/8"
WINDOW HEIGHT
20
FIXED SILL WITH OPTIONAL EXTERIOR GLAZING
2-1/4"

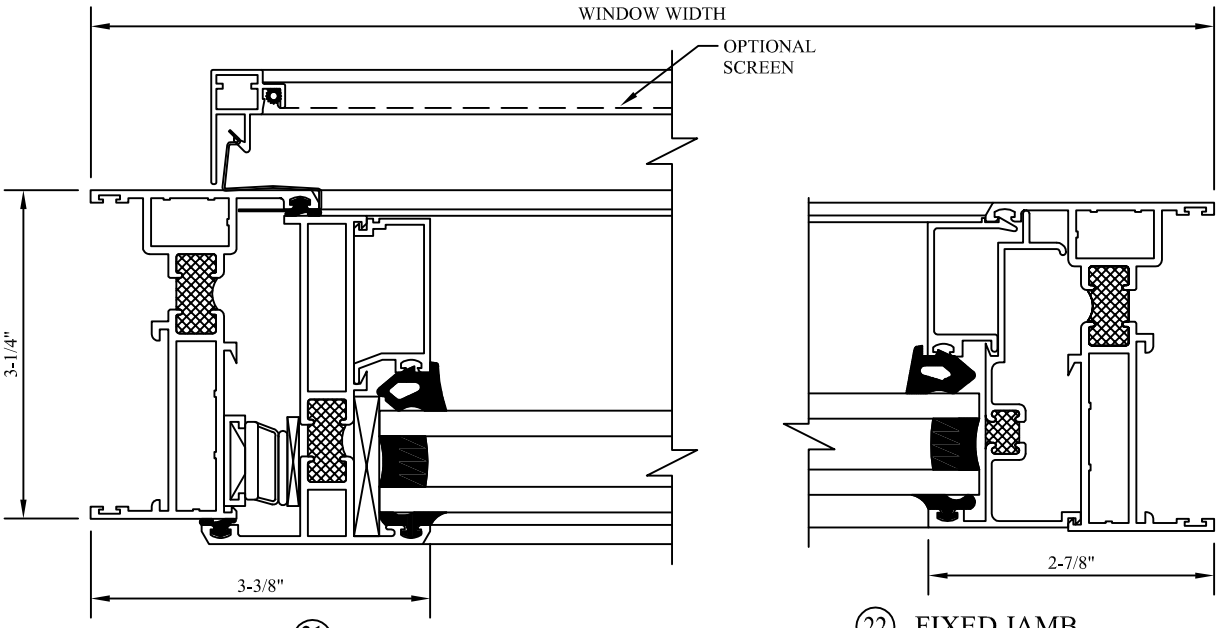
WINDOW WIDTH
OPTIONAL SCREEN
3-1/4"
3-3/8"
21 VENT JAMB
2-7/8"
22 FIXED JAMB WITH STANDARD INTERIOR GLAZING