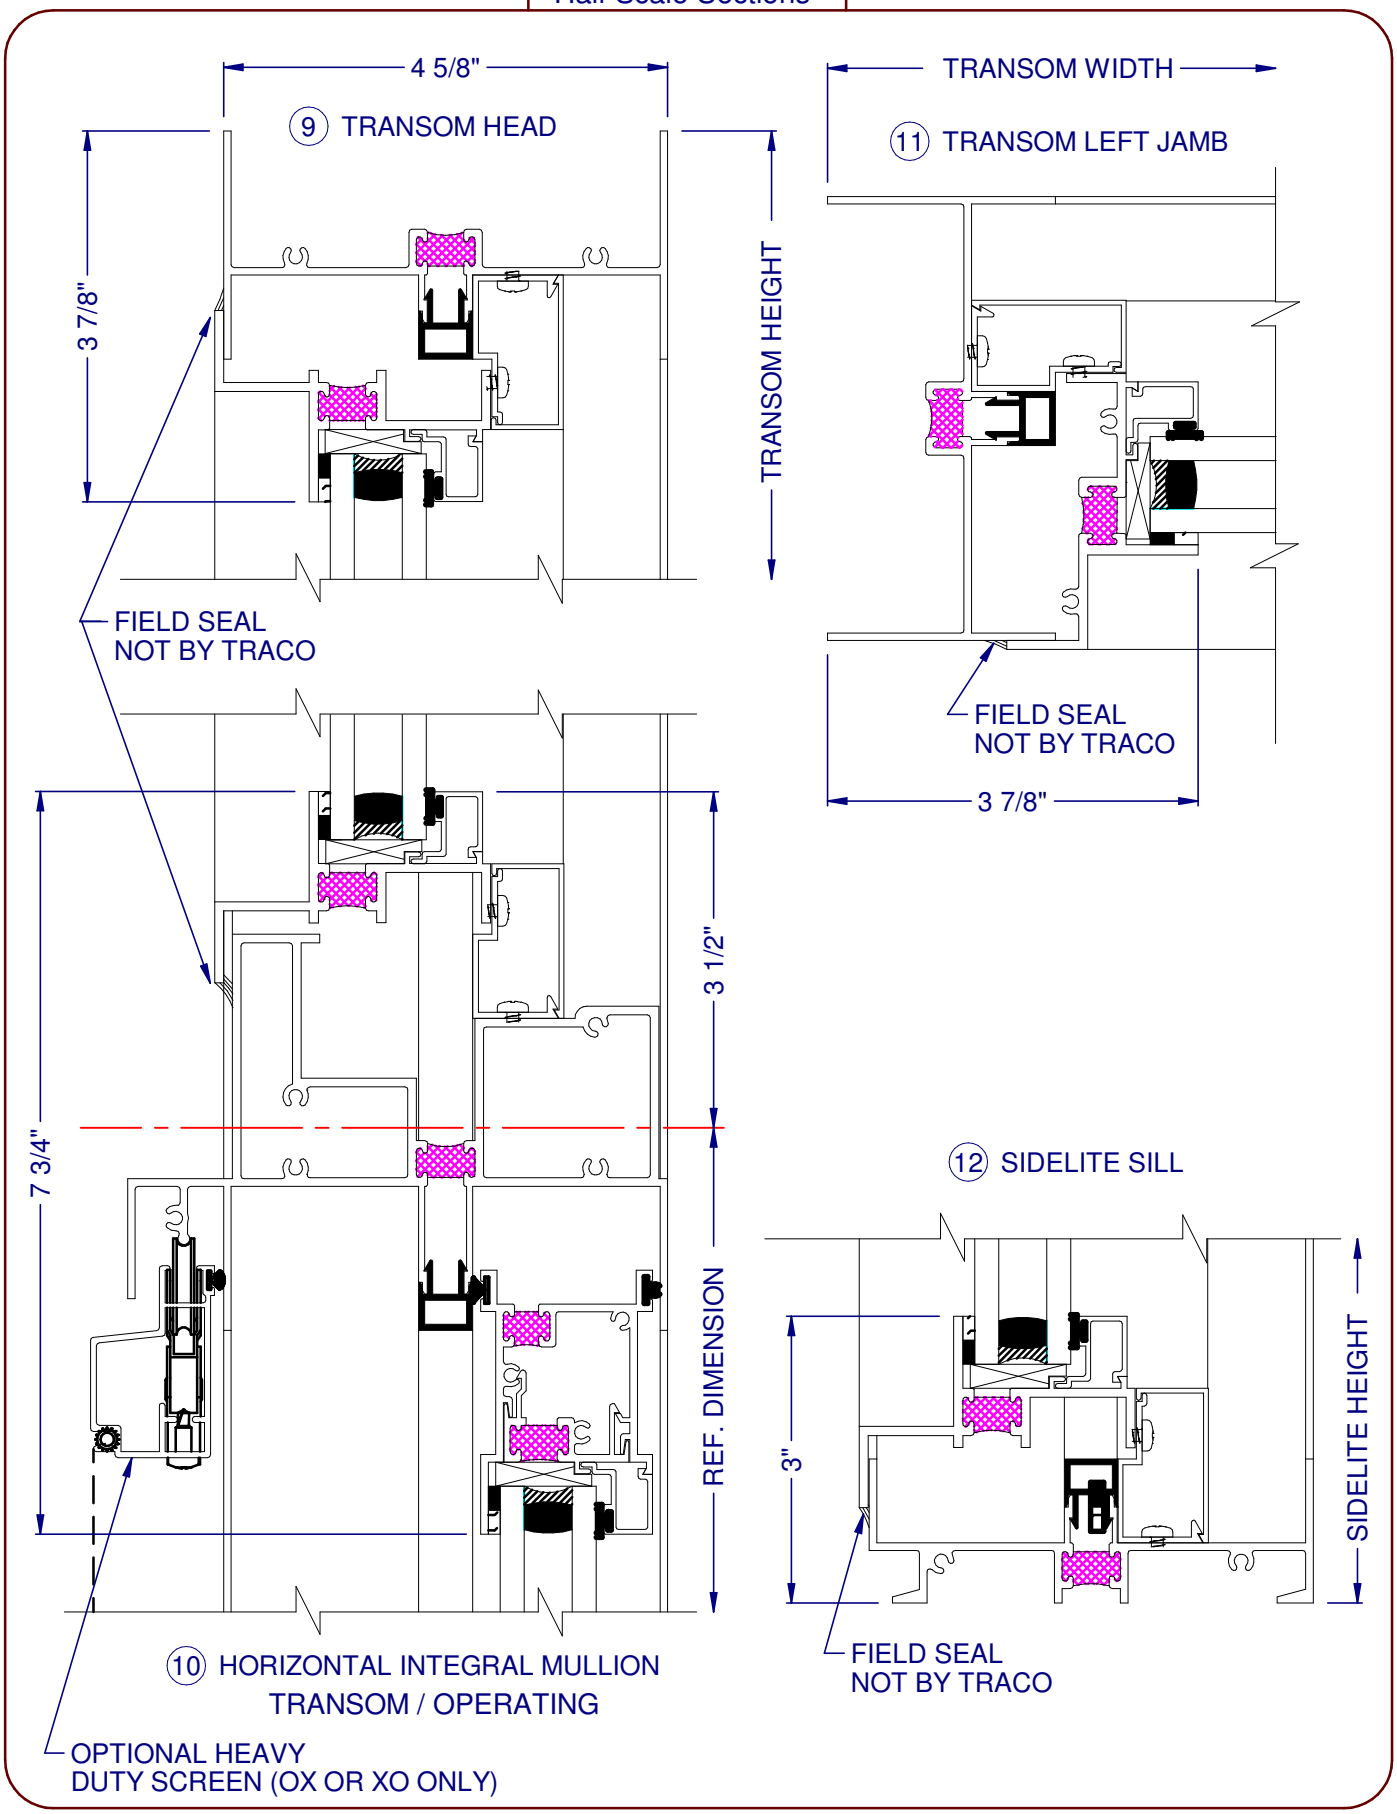Half Scale Sections